© Crown copyright and database rights 2023 Ordnance Survey 100019422
You are not permitted to copy, sub-license, distribute or sell any of this data to third parties in any form.
Produced by Staffordshire County Council, 2023.

LOCATION PLAN
Not to scale

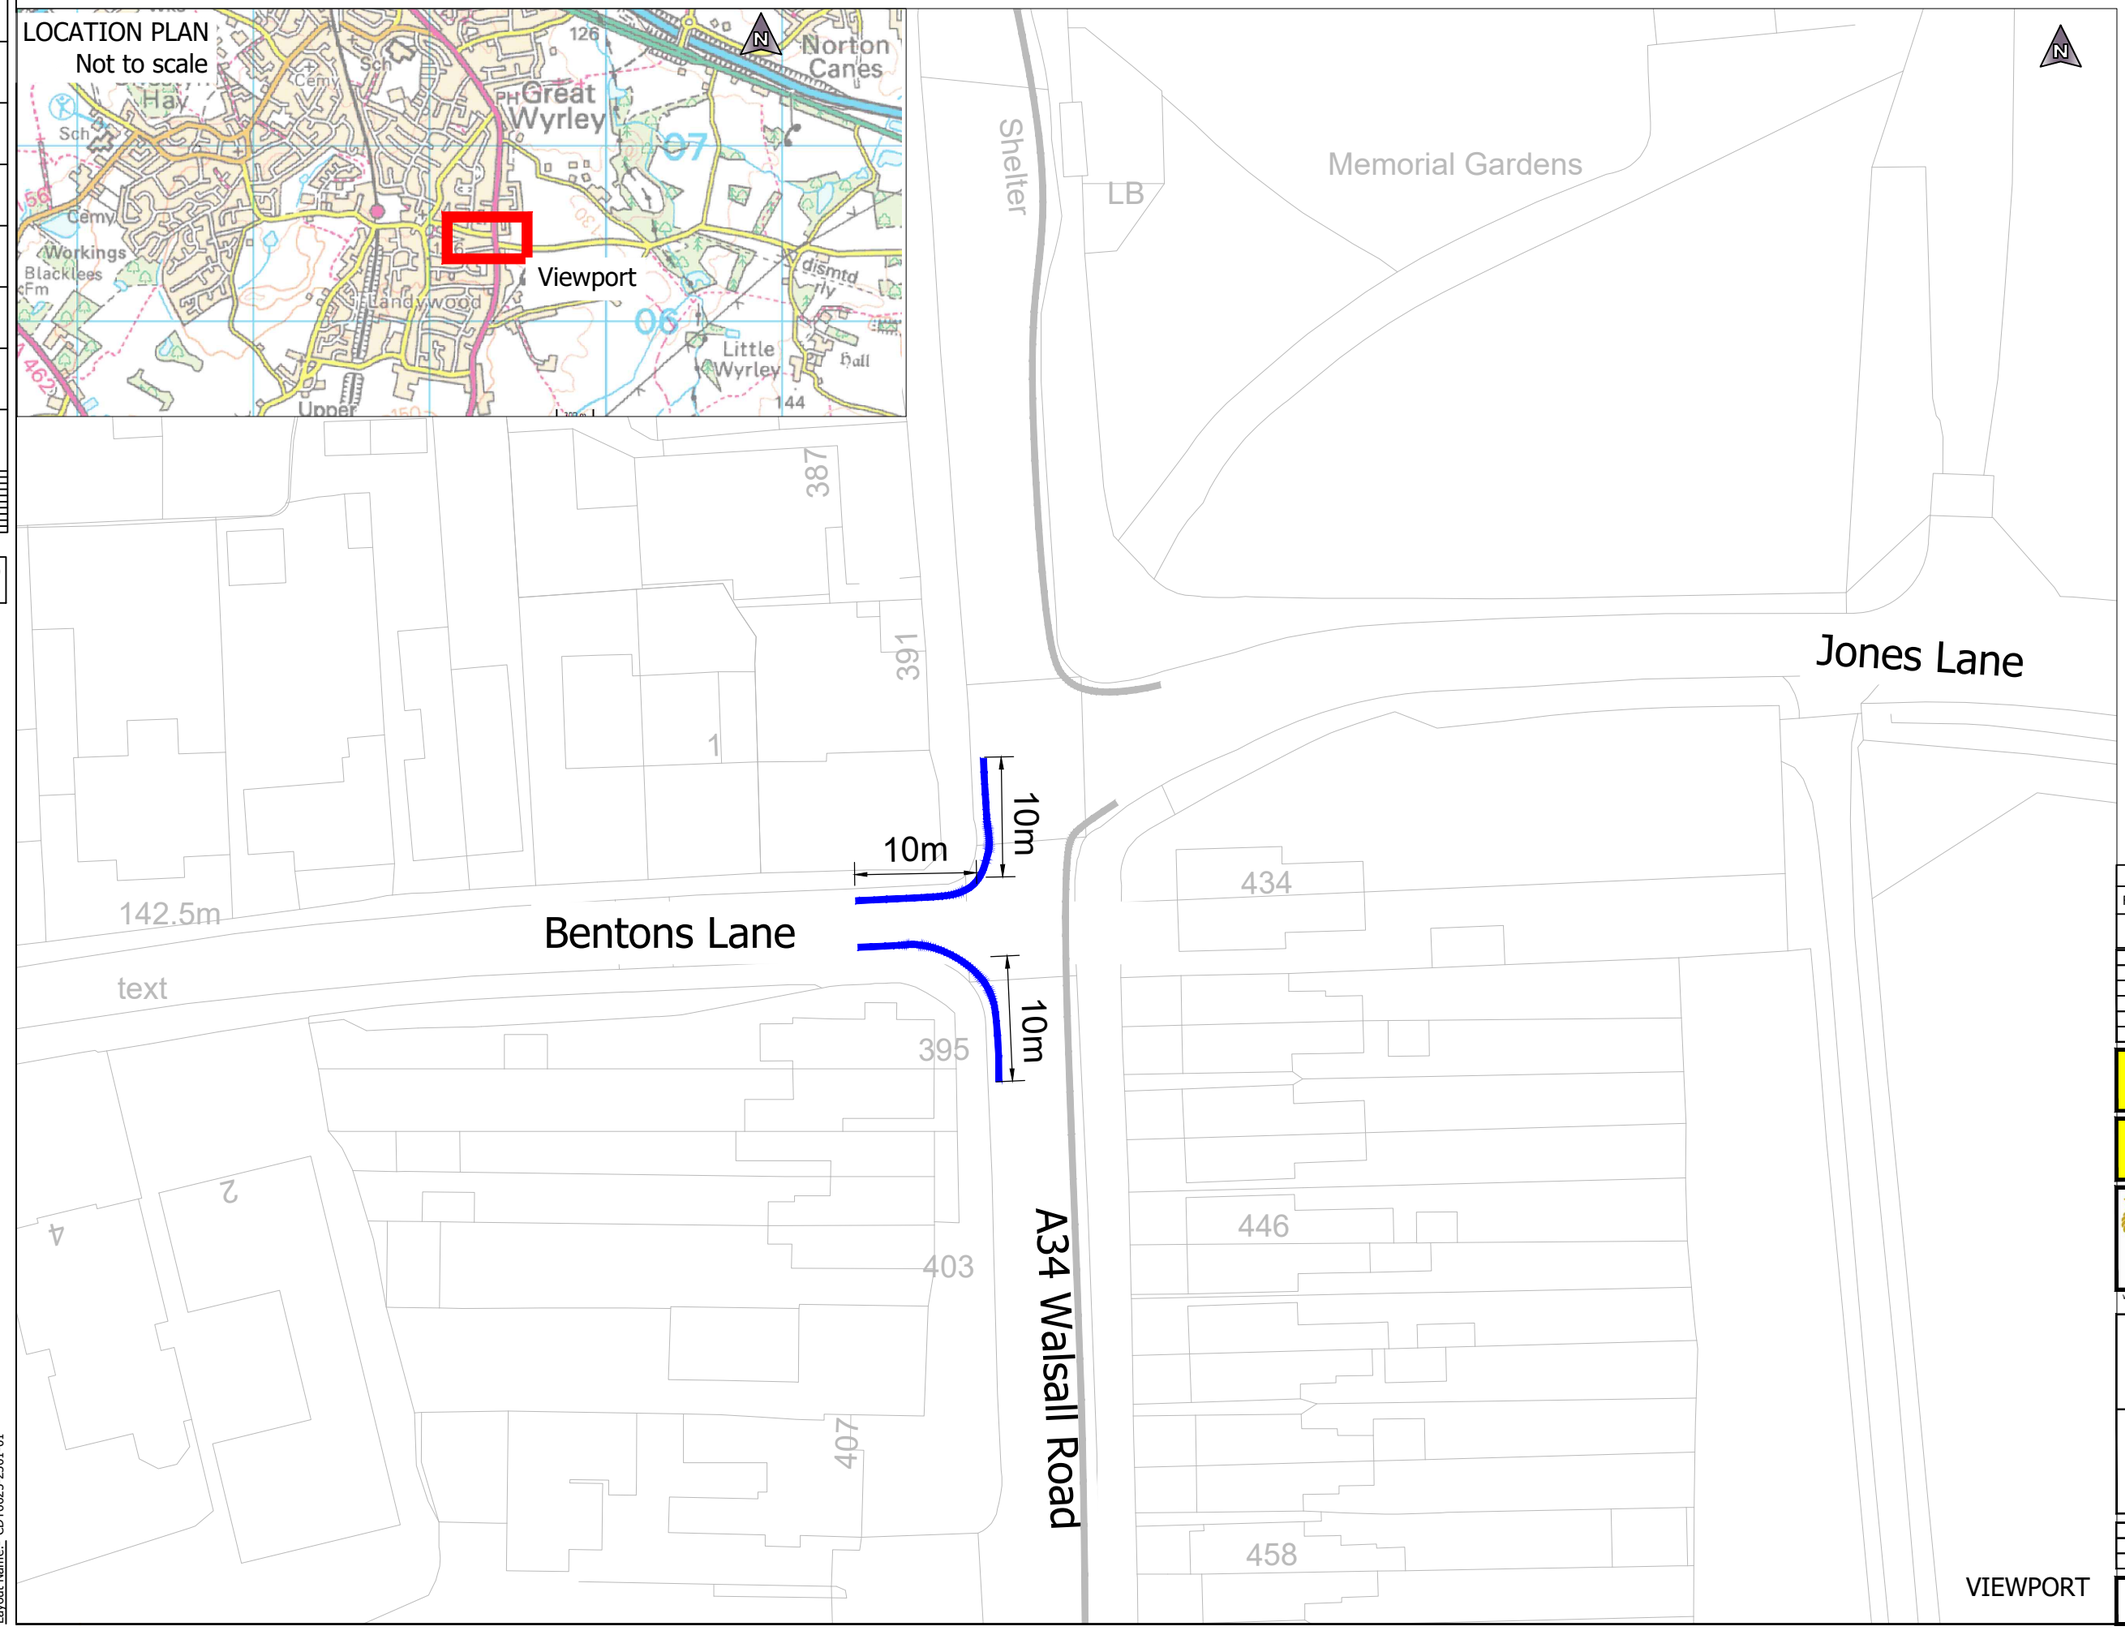

KEY:

Proposed "No Waiting at Any Time" (Double Yellow Lines)

Existing "No Waiting at Any Time" (Double Yellow Lines) to remain

Note:
Other road markings to remain unafected

VIEWPORT

Rev	Detail	By	Date
P0	First Issue	GT	31/05/2023

Revisions

Original Version	Preliminary	
	For comment	✓
Drawn: GT	For tender	
Design: GT	For construction	
	As constructed	
Date: May 2023	Other	

Checked by:- Johnson, Megan (Place) Digitally signed by Johnson, Megan (Place) Date: 2023.06.23 14:43:13 +01'00'

Approved by:- (Drawing NOT approved if this box is empty) Parkes, John (Place) Digitally signed by Parkes, John (Place) Date: 2023.06.27 09:42:02 +01'00'

Staffordshire County Council working with amey
www.staffordshire.gov.uk www.amey.co.uk

Project Name
Bentons Lane, A34 Walsall Road Great Wyrley

Drawing Title
Amey Consulting
Proposed parking restrictions

Grid reference : 399350, 306419	
Original Drawing Size : A3	Dimensions : m
Scale : 1:500	Copyright © Amey

Drawing No	Rev
CDT6625-2301-01	P0

File Name:- J:\Highways\Integrated Transport\0002 DHP\DHP 23 24\Gailey (MK)\2301 - CDT6625 - Bentons LaneA34 Walsall Road Great Wyrley – Junction Protection Markings\3 CAD\CDT6625-2301-R01.dwg
Layout Name:- CDT6625-2301-01